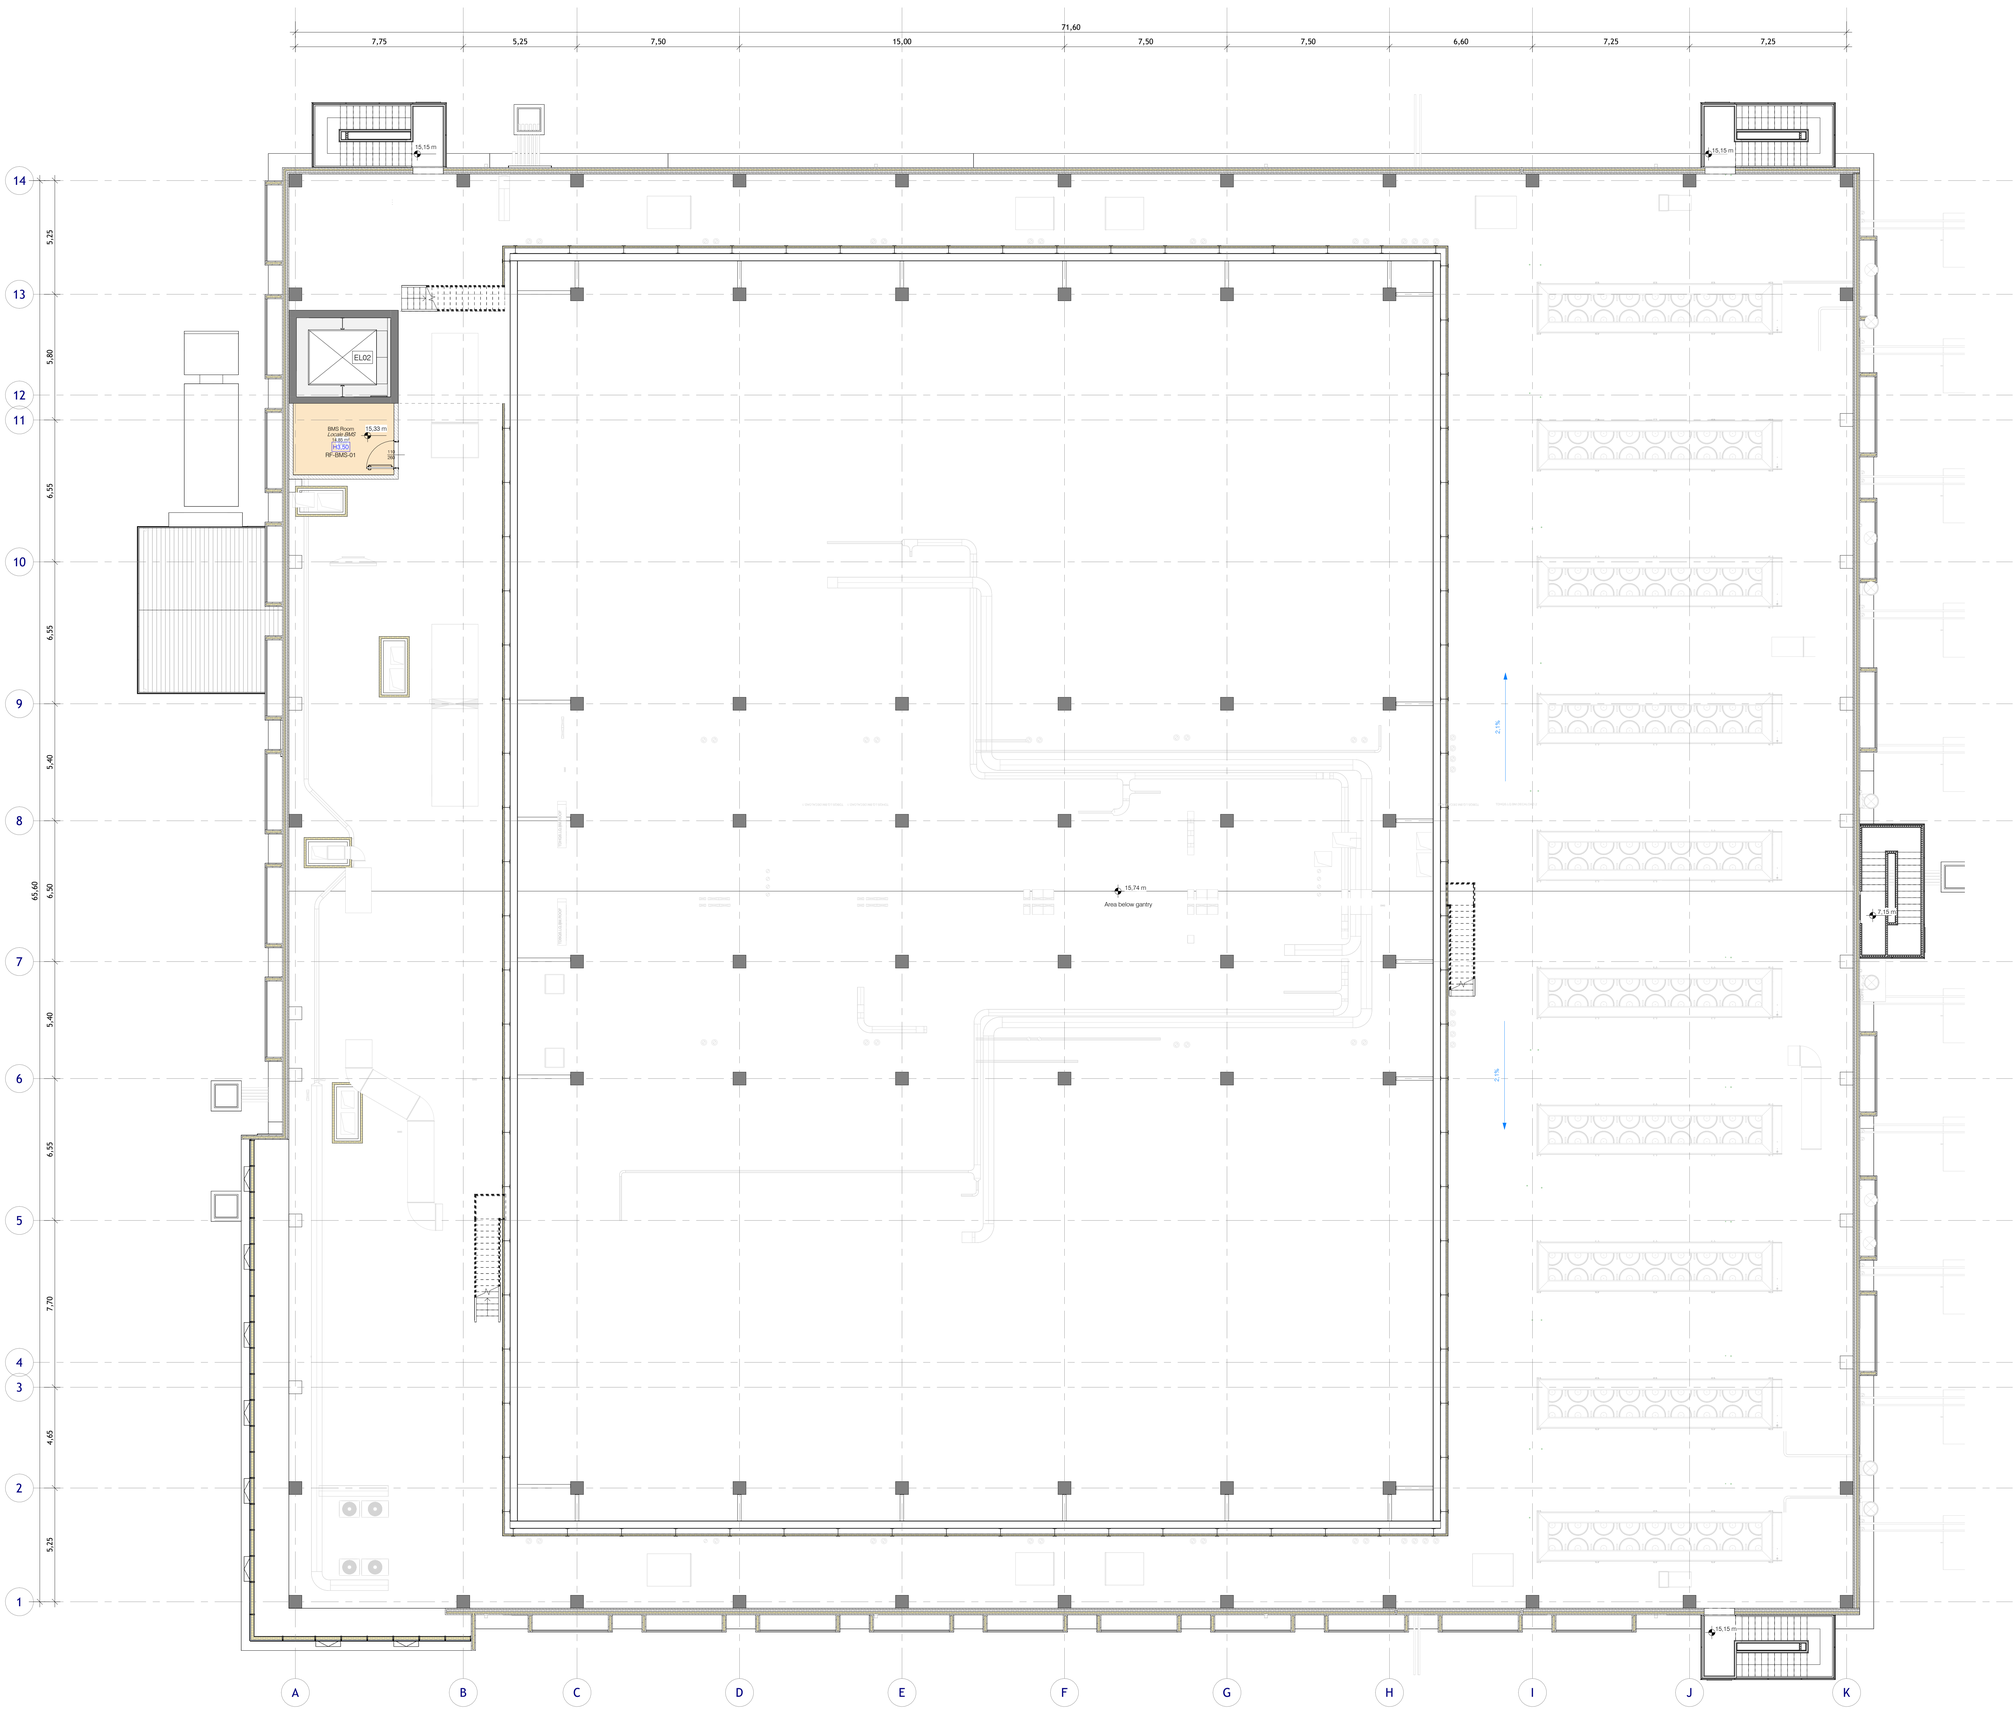

Departments schedule

Requirements (Office and Storage):
Office: ca.372 mq o 420 mq
Storage: c.a.418 mq

Level	Area
CIRCULATION	
01F	626.52 m²
02F Office	24.37 m²
GF	1 206.18 m²
	1 857.06 m²
IT	
01F	2 353.38 m²
	2 353.38 m²
OFFICE	
01F	167.71 m²
02F Office	173.12 m²
GF	131.87 m²
	472.71 m²
SERVICE	
01F	32.35 m²
02F Office	29.30 m²
GF	50.88 m²
	112.53 m²
STORAGE	
01F	306.17 m²
GF	79.50 m²
	385.67 m²
TECH	
01F	19.06 m²
	19.06 m²
TECHN	
01F	1 096.03 m²
02F Office	4.78 m²
GF	3 074.12 m²
Steel platform	14.85 m²
	4 189.79 m²

KEYNOTE LEGEND

Key Value	Keynote Text
EL02	Hydraulic goods and passengers elevator for Data hall and Gantry: 245x305xh320 cm clear internal car dimensions; Payload: 5.44 tons; Entrances at +0.00 m, +7.15 m and 17.97m, with extra wide door 240x430h cm located on one side, fire-rated door EI60. Elevator shaft with reinforced concrete walls, dimensions as per attached drawings.

Services Legend

- IT
- OFFICE
- STORAGE
- SERVICE
- TECHN
- TECH
- CIRCULATION

CAP INGELEC
INGENIERIE & REALISATION
Bât. ORGANDI
Esplanade Miriam Makeba
18 allée Gerda Taro
69100 VILLEURBANNE - France
Tel : +33 (0)4 37 40 00 70
e-mail: capingelec69@capingelec.com
Internet : www.capingelec.com

EXECUTIVE ARCHITECT DESIGN & MEP LOCALIZATION:
L22 DC
L22 DC è una divisione di: Lombardini22 S.p.A.
Via Lombardini 22
20143 Milano, Italia
T. +39 02 36 59 82 00
www.l22.it

STRUCTURAL CONSULTANT:
S.P.S. s.r.l. STUDIO PROGETTI STRUTTURALI
Via Melchiorre Gioia 64
20125 Milano, Italia
T. +39 02 67 04 199
www.spsstrutture.it

ENVIRONMENTAL CONSULTANT:
AMBIENTE S.p.A.
Via Fresonia 21
54033 Nazzano,
Carrara (MS), Italia
T. + 39 0585 850624
www.ambientesc.it

Data4
SMART & SCALABLE DATA CENTERS

D4-MIL1

Cornaredo MI
ITALY

TRADE :
T00 -
Architecture

General Arrangement Plan

Roof Floor

Version	Date	Review	Designer		Auditor		Approver	
A	08/08/2024	First emission	L22	x	CAP	x	CAP	x

CLIENT	CAMPUS	PROJECT	PHASE	TRADE	AUTHOR	TYPE	STEP	LEVEL	NUMBER	VERSION
D4	MIL	DC12	RB3	T00	L22	DWG	ALL	RF	004	A

Paper Size : A0

SCALE : 1:100

FILE NAME :
D4-MIL-DC12-RB3-T00-L22-DWG-ALL-RF-004-A

MODEL NAME :
D4_MIL_DC12_CART_A0-A1-A2_R23

REFERENCE :
T-TD23039-A